The NewBridge Project: Gateshead

- Wall heights vary, 285 at lowest
- All dimensions in cms

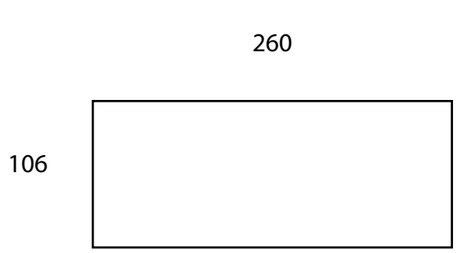

SIDE WINDOW

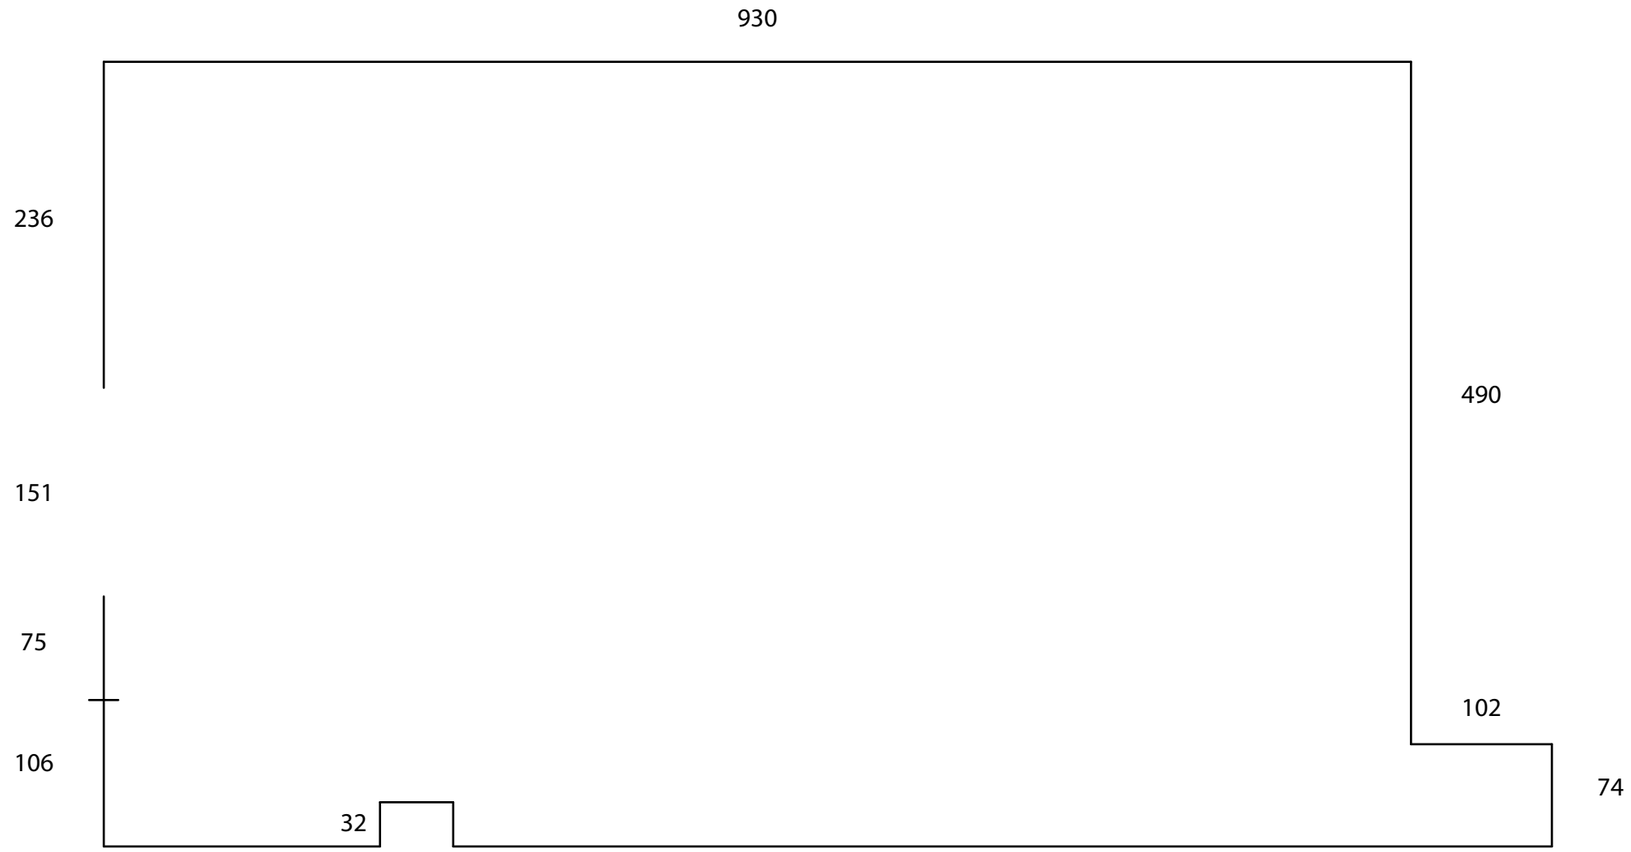

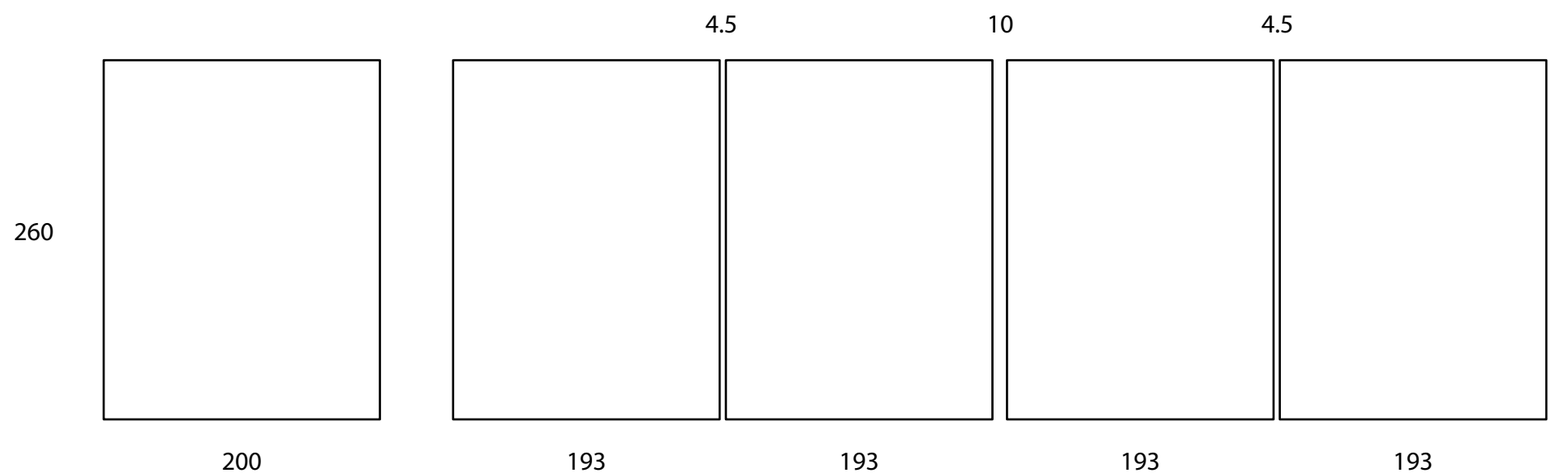

FRONT WINDOWS